PROFILE NOTES:
1. EXISTING AND NEW WATER MAIN PROFILES ARE NOT SHOWN.
2. NEW WATER MAINS SHALL PARALLEL THE NEW PROFILE OF THE ROADWAY AT THE DEPTHS OF 3 FT. TO 6 FT. FROM FINISHED PROFILE GRADE TO THE CROWN OF THE NEW PIPE.

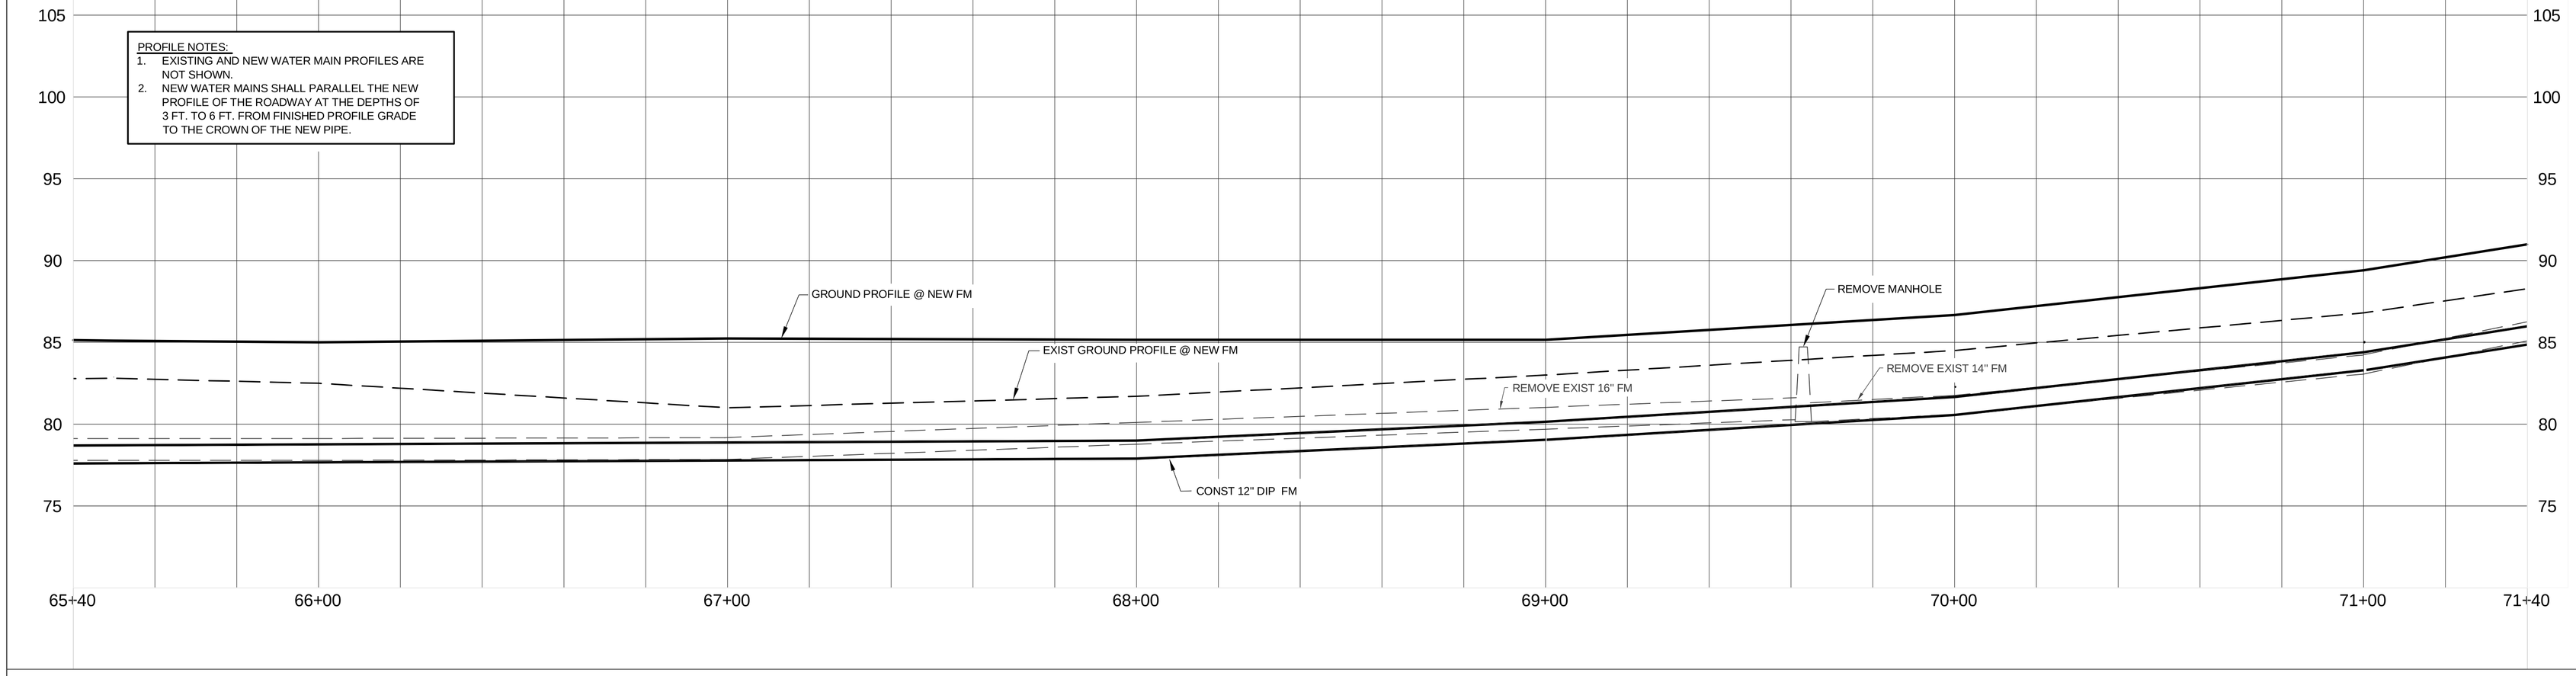

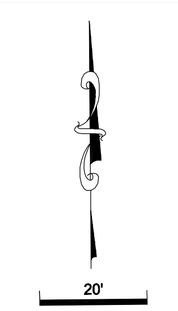

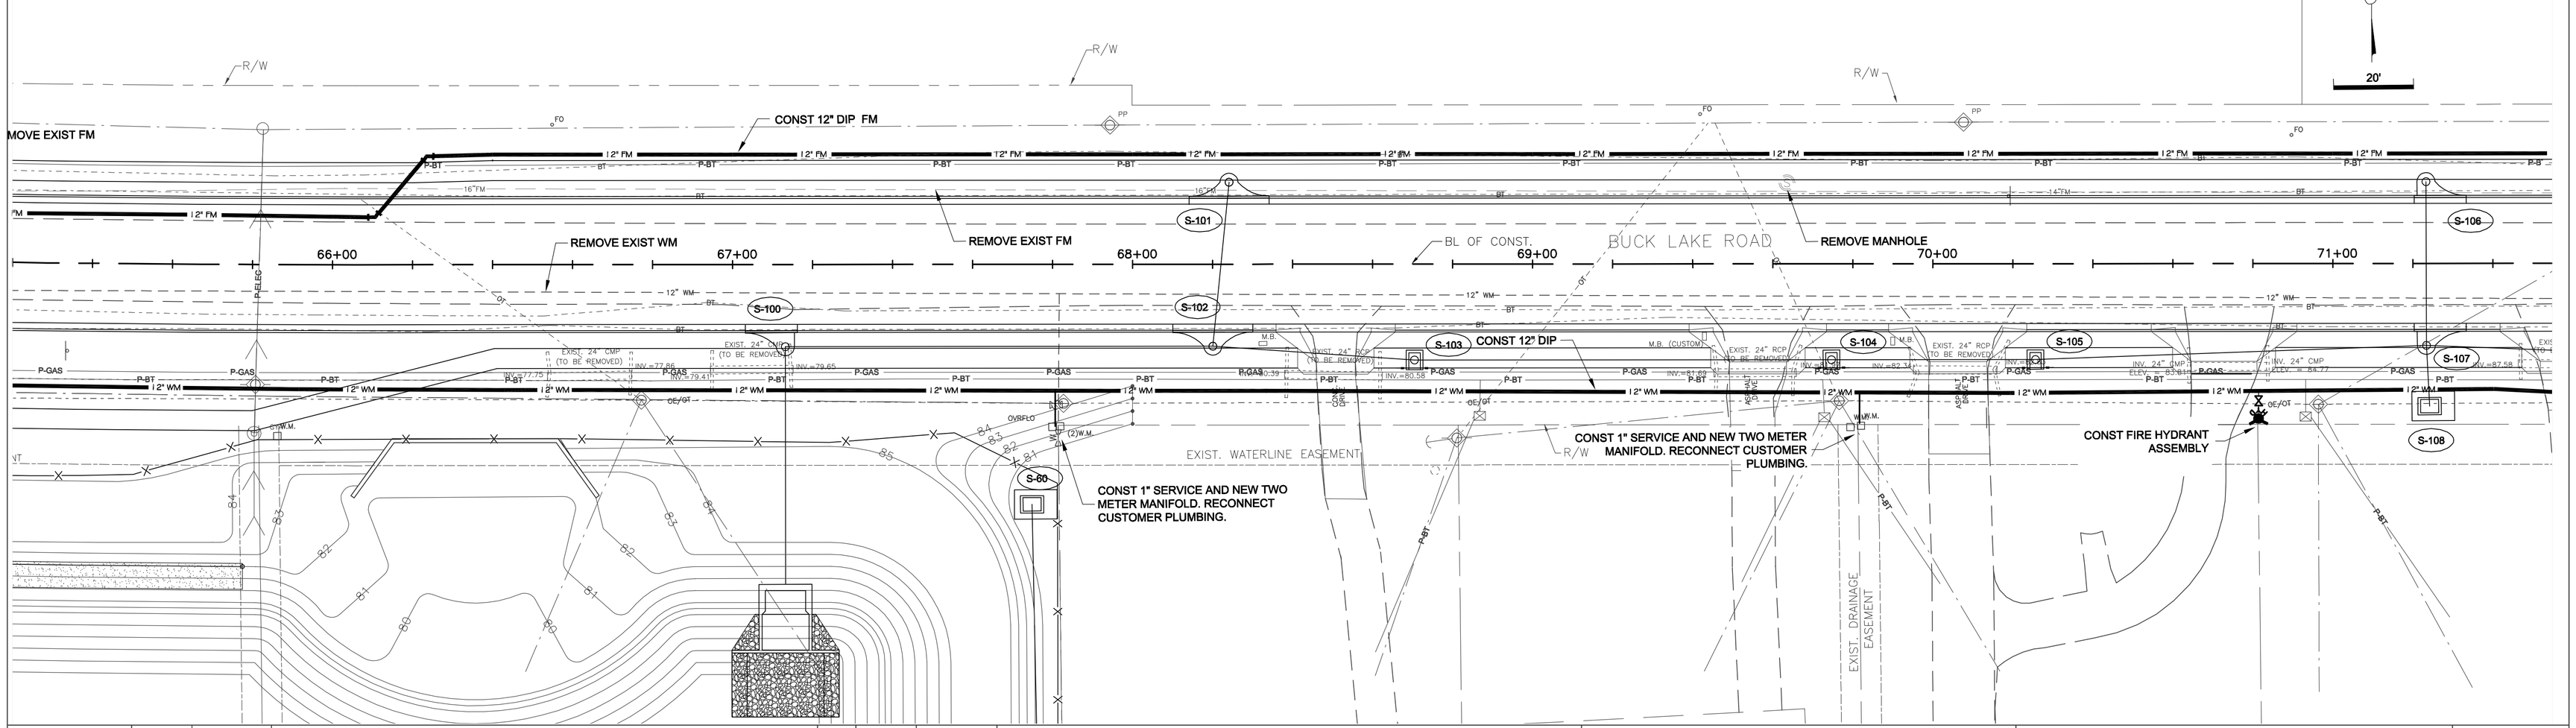

	INITIAL	DATE	REVISIONS	NO.	BY	DATE
SURVEYED BY						
DESIGN BY	SGA	03/02/2010				
DRAWN BY	LB	03/03/2010				
CHECKED BY	SGA	03/08/2010				
SCALE:		SOLICITATION No. : ITB - 021 - 0 - 2010 / KR (LEON COUNTY)	WRE FILE No. : PROJ CIP WTR 100 - 04 - 086			

City of Tallahassee
Your Own Utilities℠
WATER RESOURCES ENGINEERING~300 S. ADAMS ST. B-26~TALLAHASSEE, FL. 32301
Tel. (850) 891-6155

PROJECT:
BUCK LAKE ROAD

SHEET TITLE
POTABLE WATER & FORCE MAIN RELOCATIONS
STA 65+40 TO STA 71+40

SHEET
U-4

Your complimentary use of this page has been granted by PDF Complete. Thank you for using PDF Complete.
Click Here to upgrade to Unlimited Pages and Expanded Features