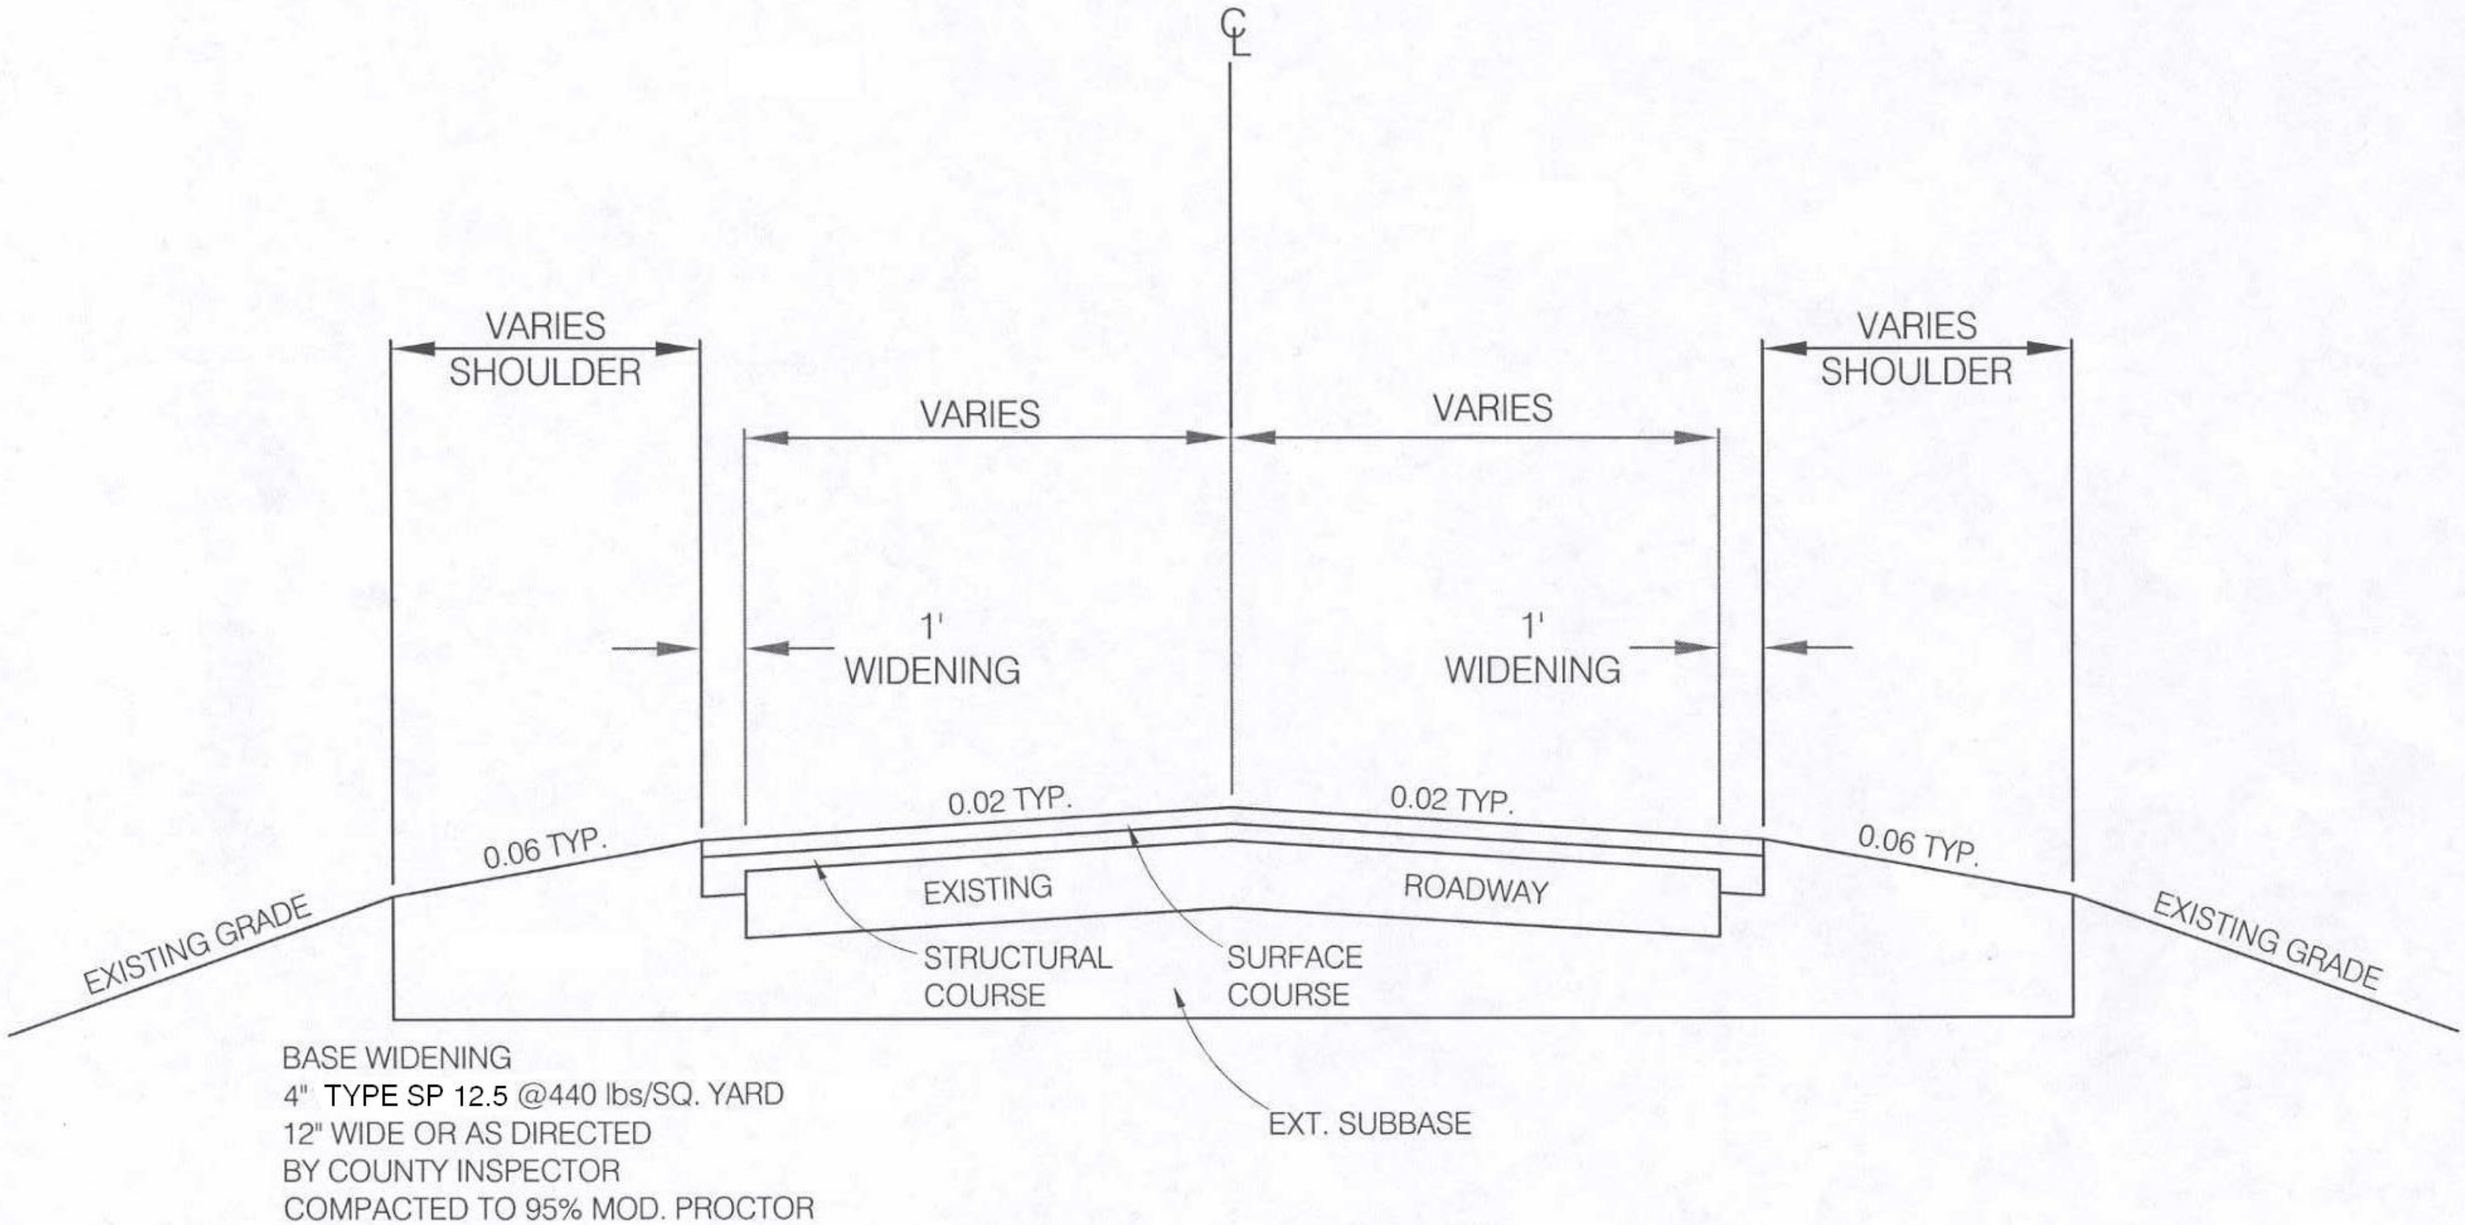

BASE WIDENING
4" TYPE SP 12.5 @440 lbs/SQ. YARD
12" WIDE OR AS DIRECTED
BY COUNTY INSPECTOR
COMPACTED TO 95% MOD. PROCTOR

RESURFACING / WIDENING TYPICAL SECTION