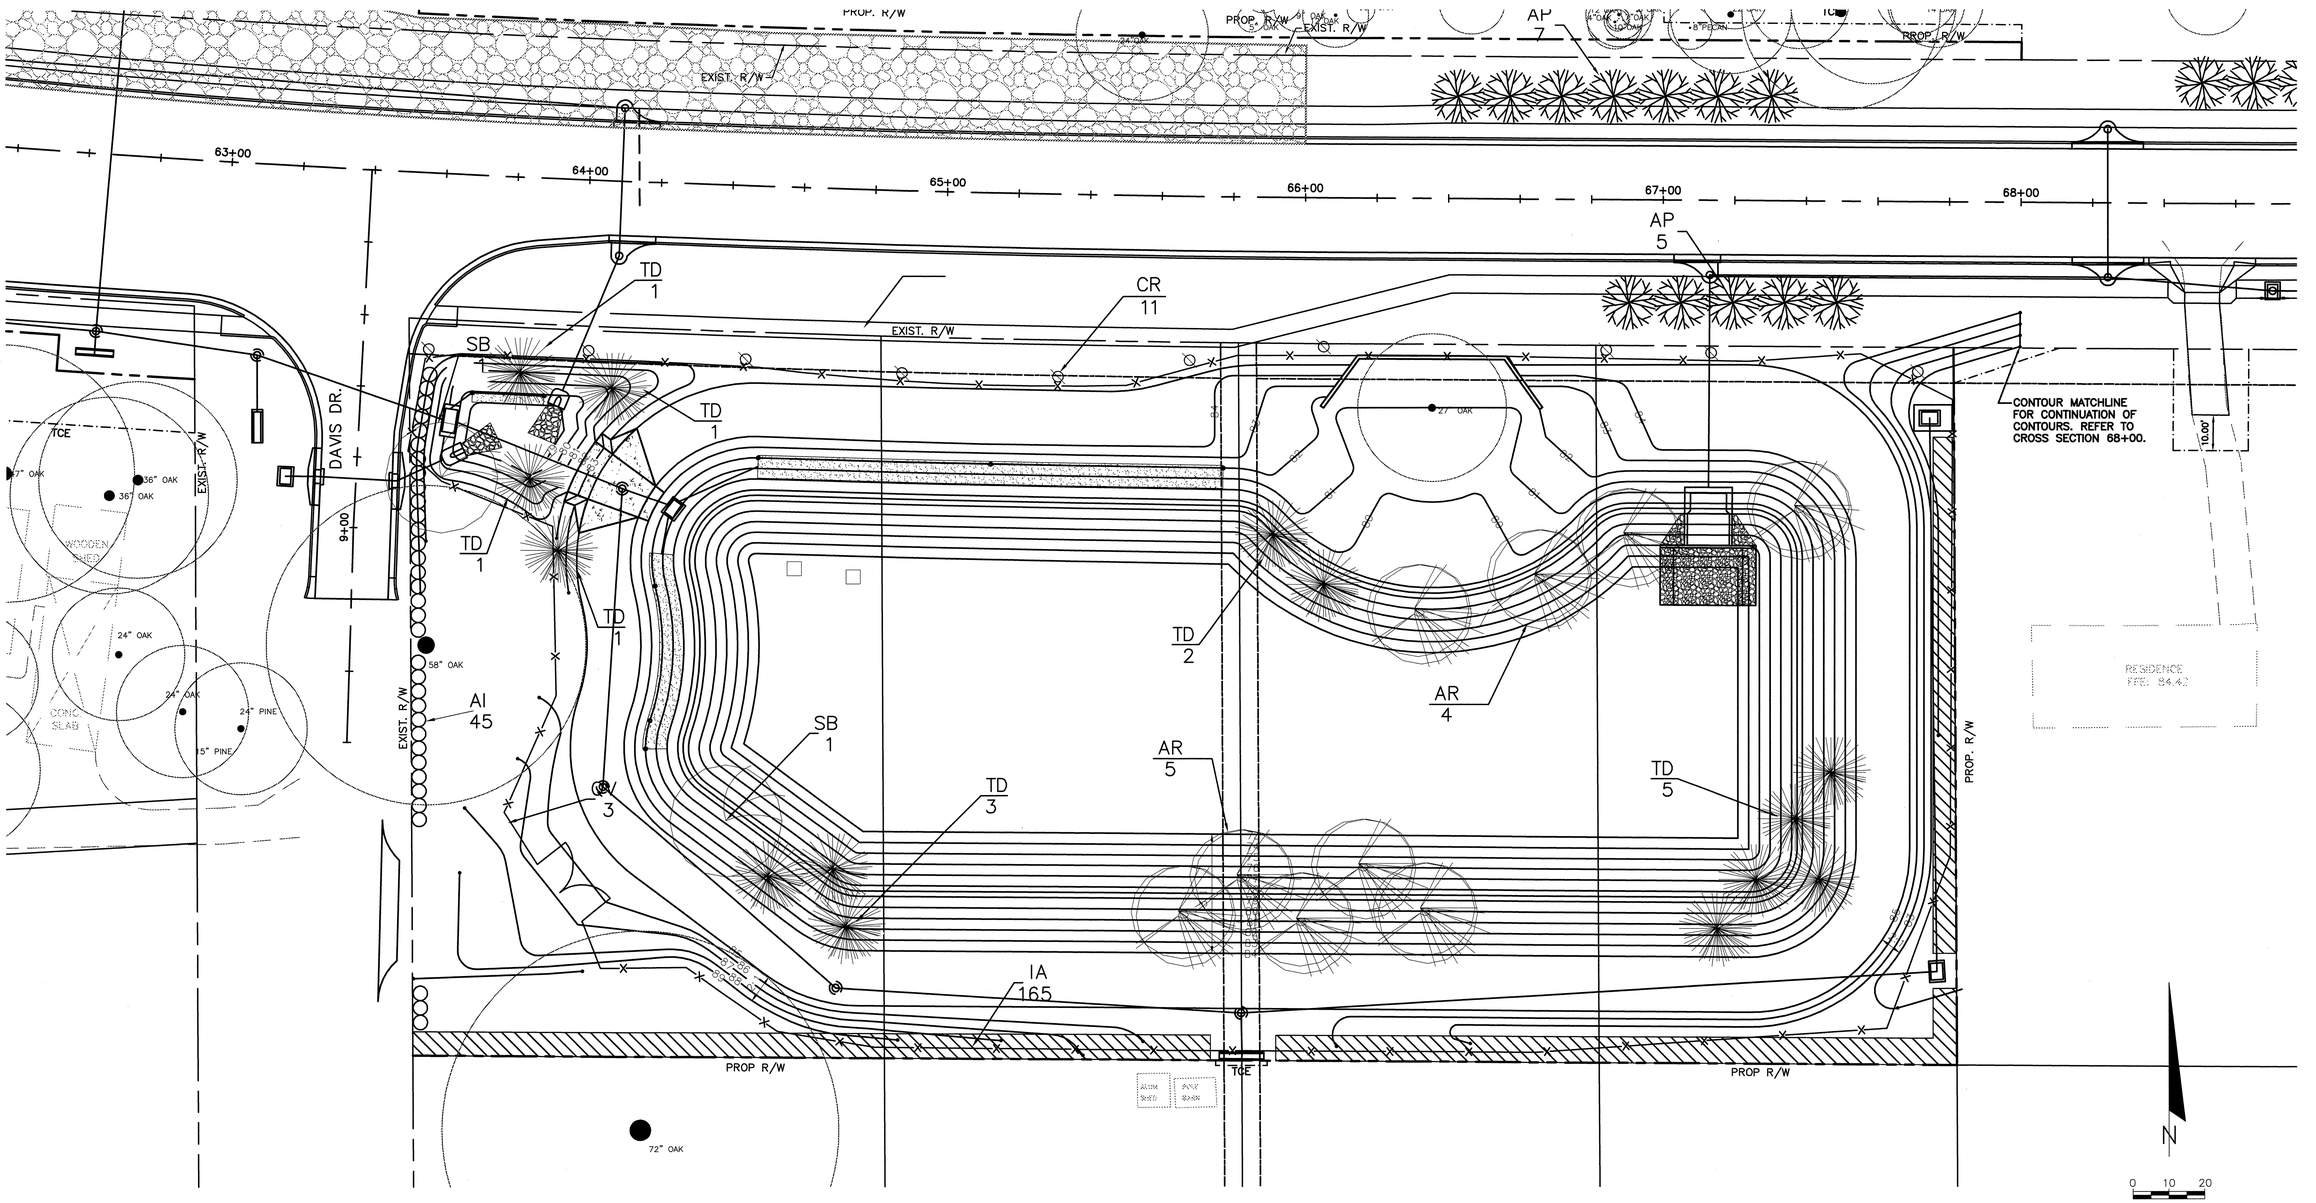

	INITIAL	DATE	NO.	BY	REVISIONS	DATE
FIELD BOOK						
DRAWN BY	TB	12/8/03				
SURVEYED BY						
CHECKED BY	H.G.G	12/10/03				
SCALE: 1" = 20'-0"						

BASKERVILLE-DONOVAN, INC.
325 JOHN KNOX ROAD, BLDG 200
TALLAHASSEE, FLORIDA 32303 (850)656-1212
ENGINEERING BUSINESS: EB-0000340

SMITH ~ GILCHRIST
URBAN DESIGN
SITE PLANNING
LANDSCAPE ARCHITECTURE
1230 North Adams Street
Tallahassee, FL 32303 (850) 224-5711

PROJECT

BUCK LAKE ROAD

SHEET TITLE

PLANTING PLAN (POND)

COMPUTER FILE – PLANLS19.DWG

FILE NO. | PROJECT NO.

SHEET 17 OF 30