December 11, 2014 (13:21:03 EST)
G:\LCP3\027\T01\10000030027\ROADWAY\EXHIBITS\PUBLIC MEETING\PROPOSED_EXHIBIT.DWG

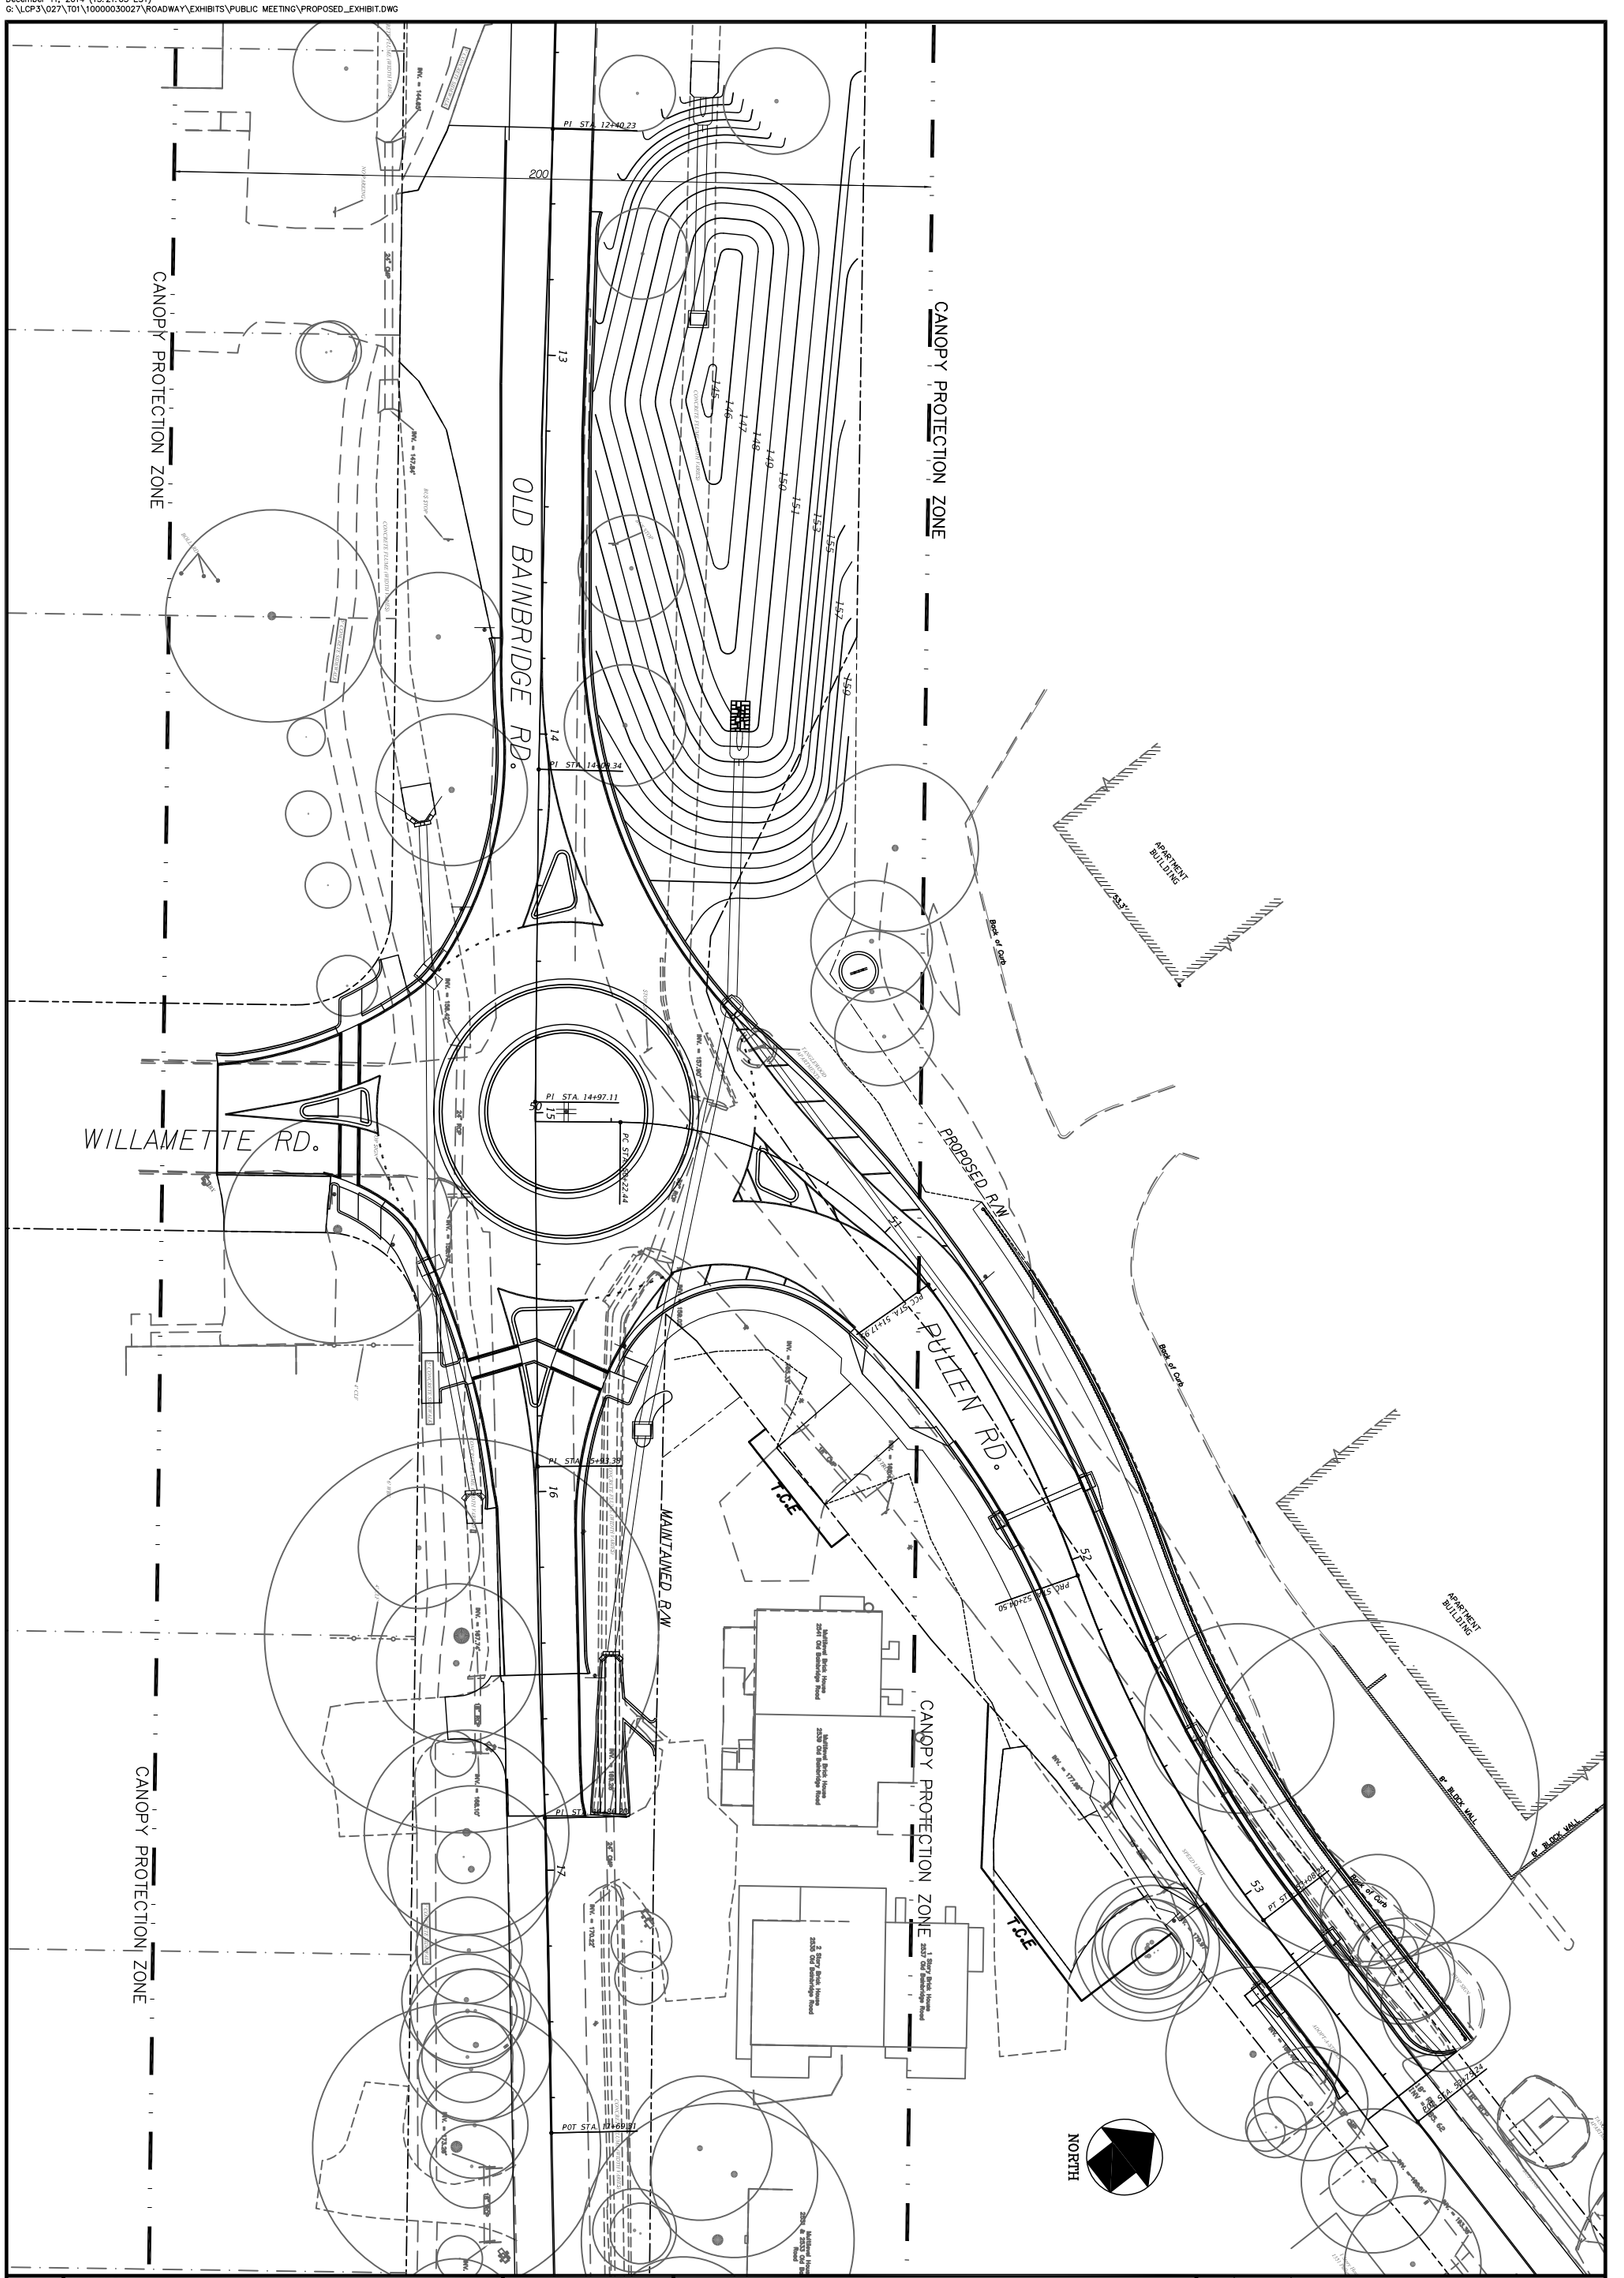

SHEET TITLE

ROADWAY PROPOSED PLAN VIEW

PROJECT NAME

OLD BAINBRIDGE / PULLEN RD IMPROVEMENTS

SHEET NUMBER

B

SEAL

James P. Sullivan, P.E.
License Number 42091

GENESIS
FROM VISION TO REALITY
FL CA 00009660 FL LB 0006816 FL LC 26000202

GGI, LLC dba GENESIS GROUP
2507 CALLAWAY ROAD, SUITE 100
TALLAHASSEE, FLORIDA 32303
(850) 224-4400 (850) 681-3600 FAX

PREPARED FOR

LEON

LEON COUNTY PUBLIC WORKS

NO.	DATE	DESCRIPTION	REVISIONS
DESIGNED BY: P.W.N.	CHECKED BY: J.P.S.	PROJECT NUMBER LCP3-027	
DRAWN BY: P.W.N.	SCALE:	DATE 12/11/14	