October 2, 2014 (15:31:13 EST)
G:\LCP3\027\T07\CAD\BASE.DWG

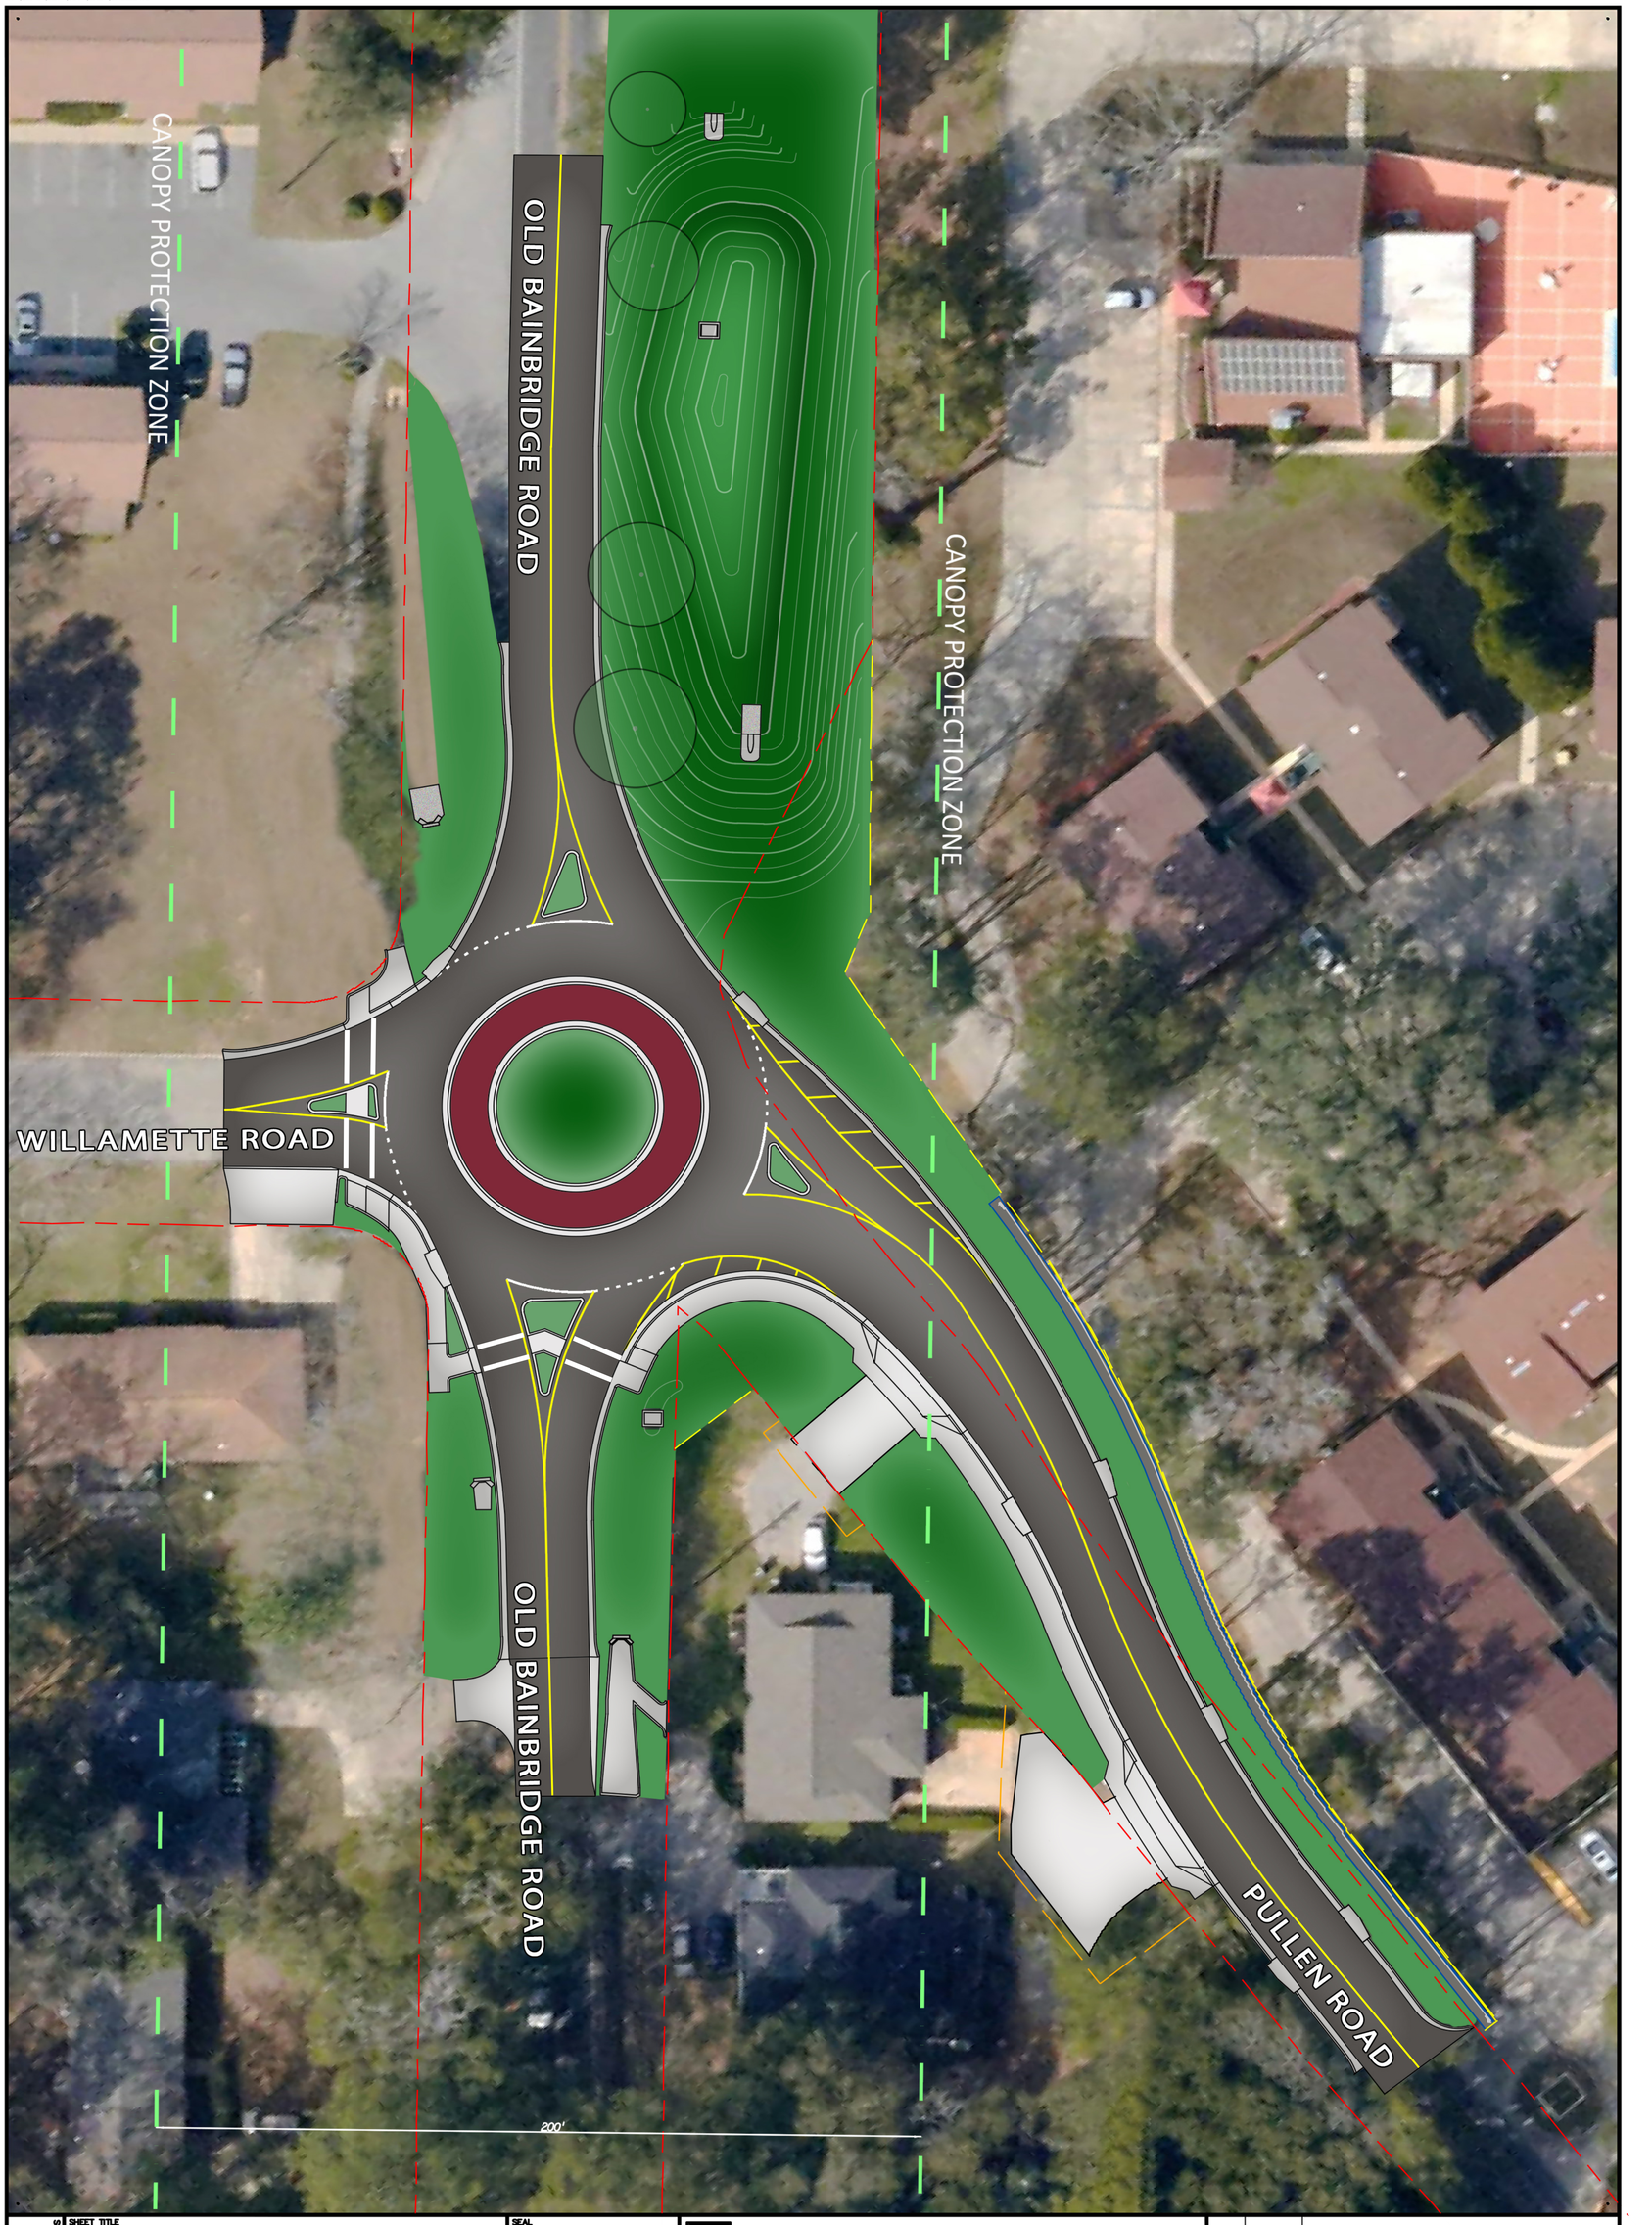

SHEET NUMBER
A

SHEET TITLE
ROADWAY
PLAN VIEW

PROJECT NAME
OLD BAINBRIDGE / PULLEN RD
IMPROVEMENTS

SEAL
James P. Sullivan, P.E.
License Number 42091

GENESIS
FROM VISION TO REALITY
FL CA 00009660 FL LB 0006816 FL LC 26000202

GGI, LLC dba GENESIS GROUP
2507 CALLAWAY ROAD, SUITE 100
TALLAHASSEE, FLORIDA 32303
(850) 224-4400 (850) 681-3600 FAX

PREPARED FOR
LEON
LEON COUNTY
PUBLIC WORKS

NO.	DATE	DESCRIPTION	REVISIONS

DESIGNED BY: P.W.N.	CHECKED BY: J.P.S.	PROJECT NUMBER LCP3-027	
DRAWN BY: J.P.L.	SCALE:	DATE 08/25/14	