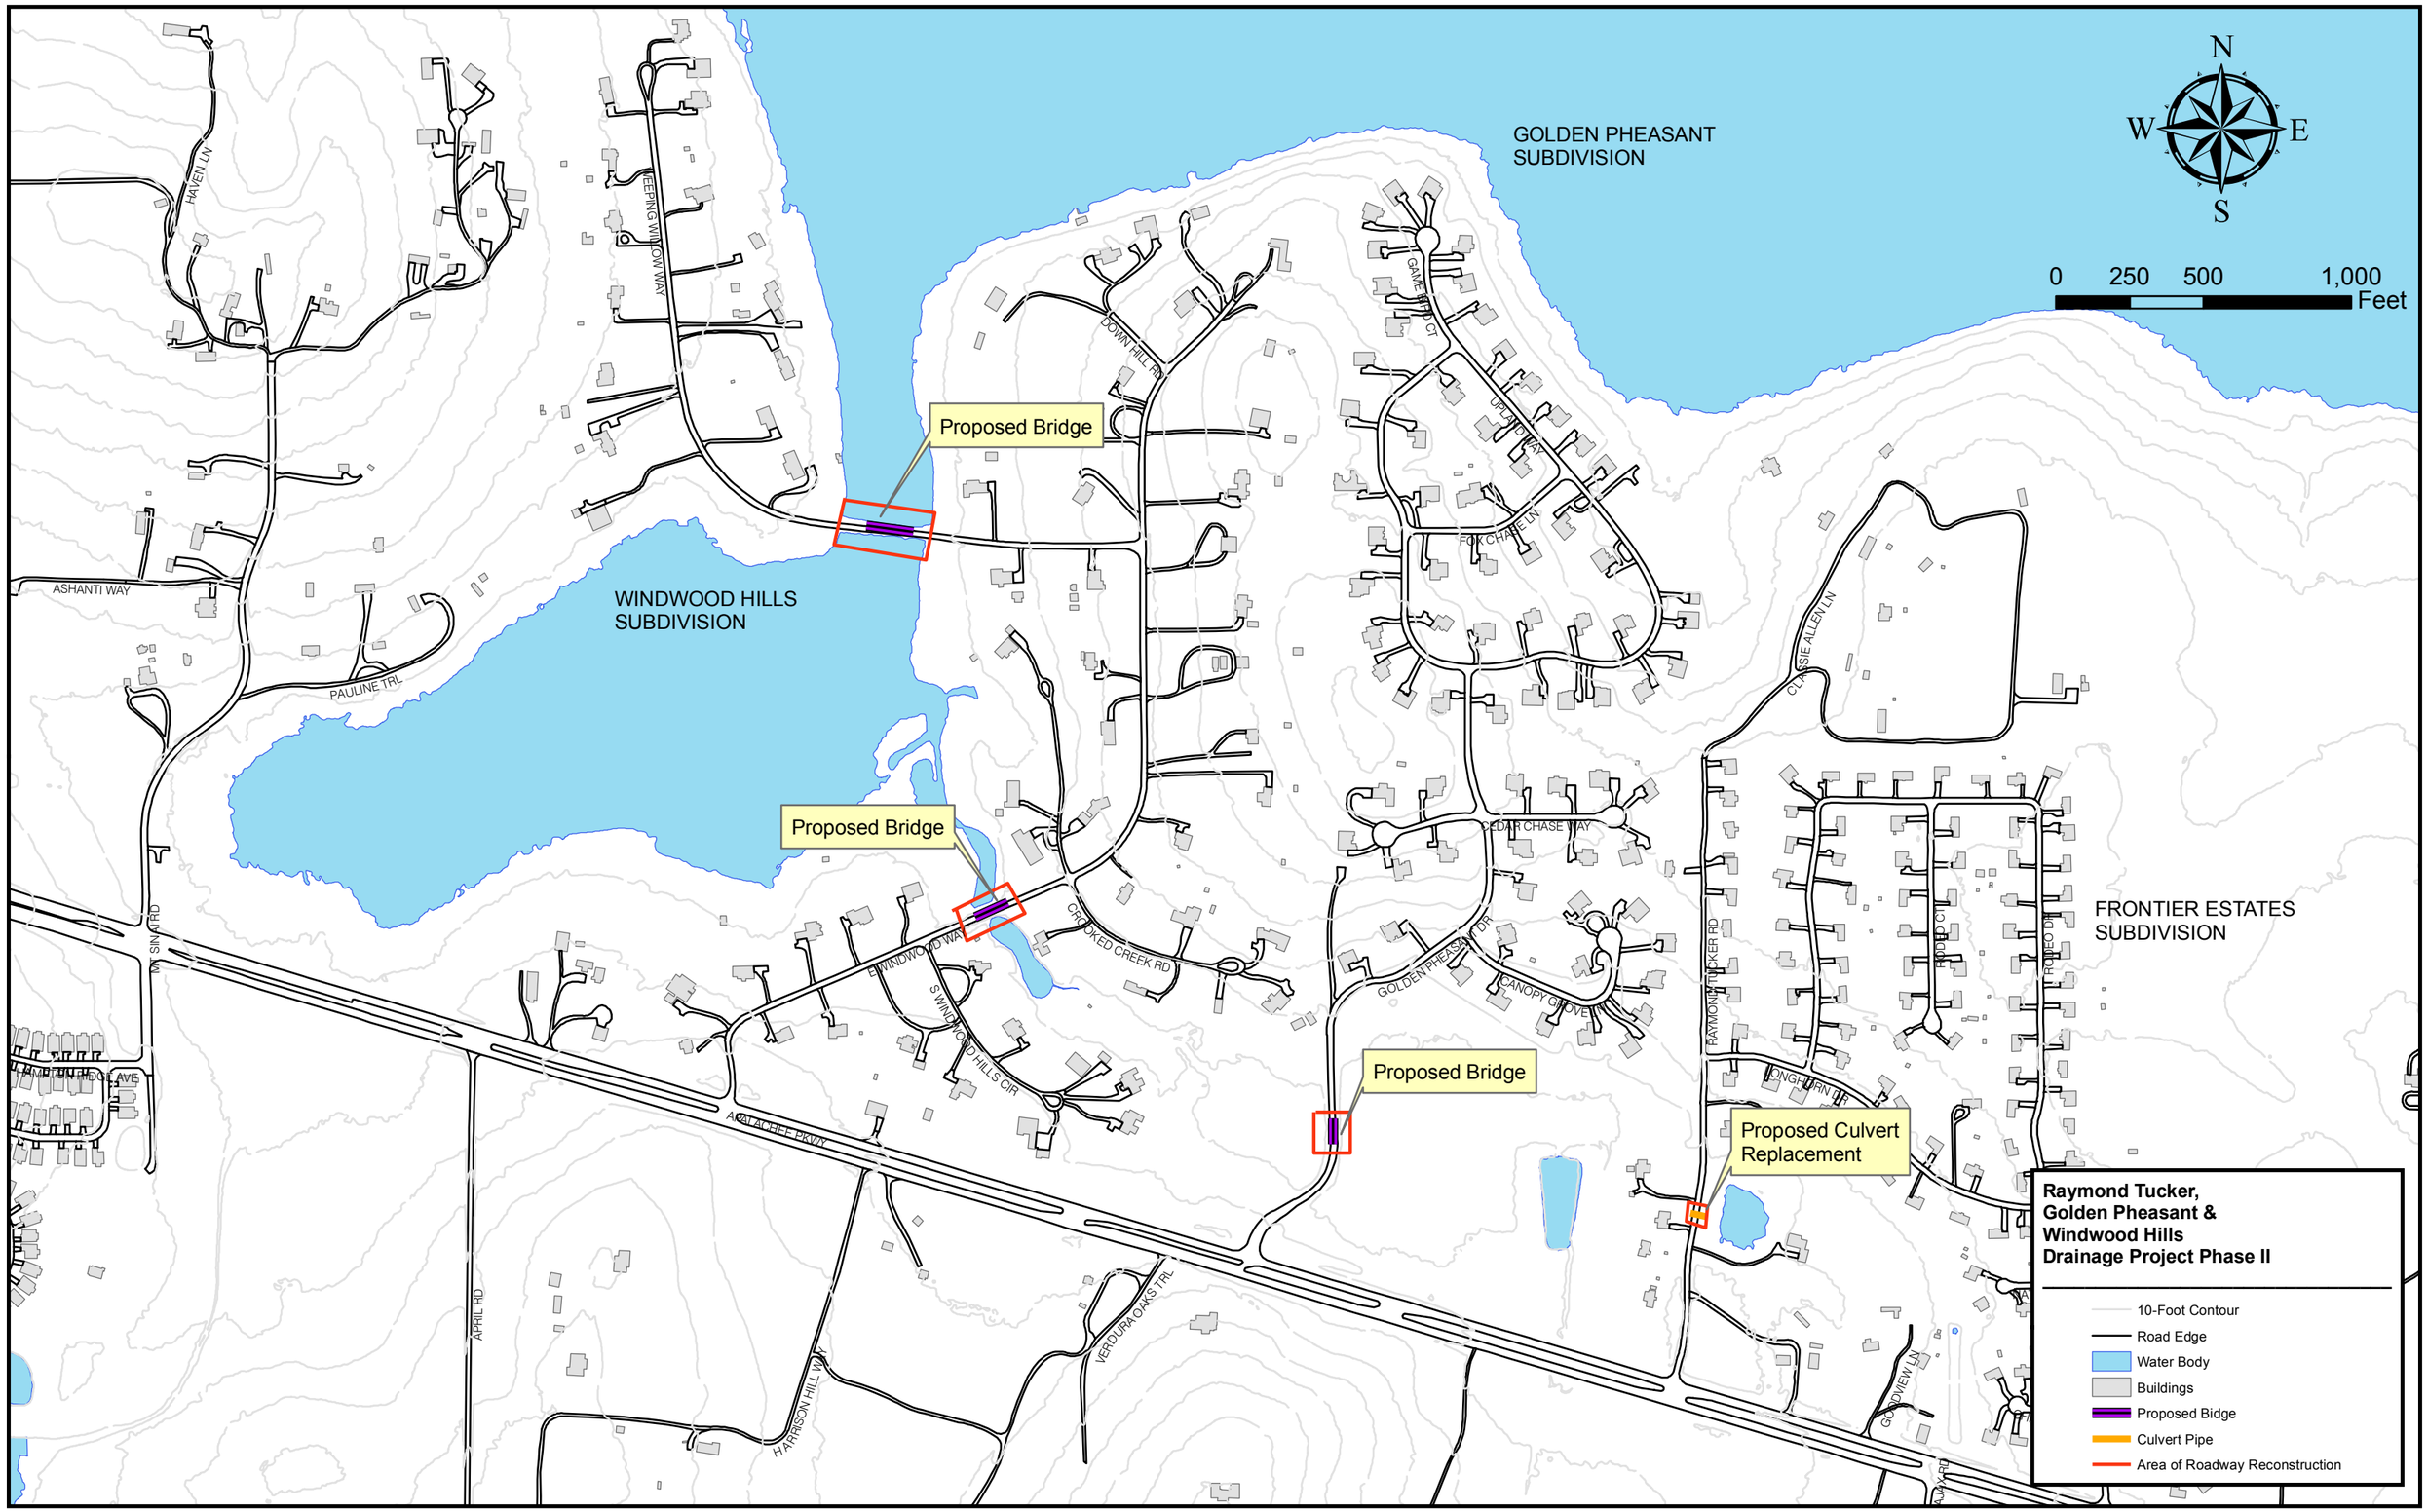

GOLDEN PHEASANT SUBDIVISION
WINDWOOD HILLS SUBDIVISION
FRONTIER ESTATES SUBDIVISION
Proposed Bridge
Proposed Bridge
Proposed Bridge
Proposed Culvert Replacement
N
S
E
W
0 250 500 1,000 Feet
HAVEN LN
WEEPING WILLOW WAY
DOWN HILL RD
GAME BIRD CT
UPLAND WAY
FOX CHASE LN
ASHANTI WAY
PAULINE TRL
CLASSIE ALLEN LN
CEDAR CHASE WAY
CROOKED CREEK RD
E WINDWOOD WAY
S WINDWOOD HILLS CIR
GOLDEN PHEASANT DR
CANOPY GROVE LN
RAYMOND TUCKER RD
RODEO CT
RODEO DR
LONGHORN DR
MY SINAI RD
HAMPTON RIDGE AVE
APALACHEE PKWY
APRIL RD
HARRISON HILL WAY
VERDURA OAKS TRL
GOODVIEW LN
Raymond Tucker, Golden Pheasant & Windwood Hills Drainage Project Phase II
10-Foot Contour
Road Edge
Water Body
Buildings
Proposed Bidge
Culvert Pipe
Area of Roadway Reconstruction