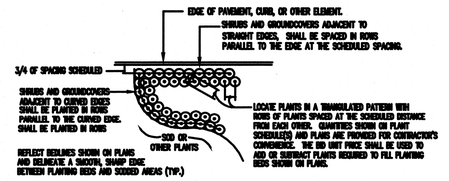

SHRUB AND GROUNDCOVER SPACING DETAIL (TYP.)
N.T.S.

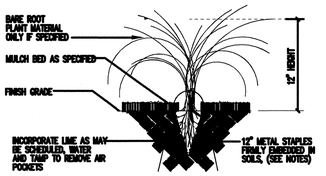

BARE ROOT PLANTING DETAIL (TYP.)
N.T.S.

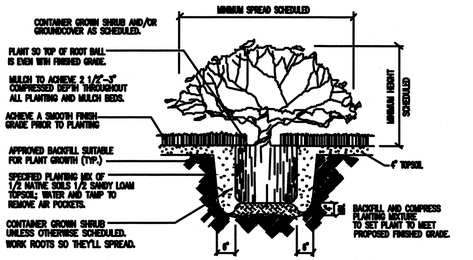

SHRUB AND GROUNDCOVER TYPICAL PLANTING DETAIL (TYP.)
N.T.S.

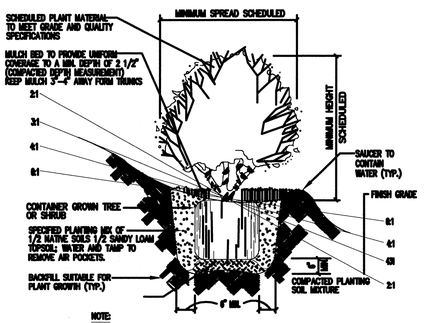

PLANTING ON SLOPES (TYP.)
N.T.S.

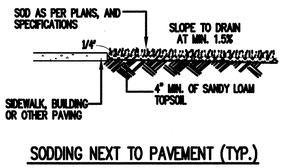

SODDING NEXT TO PAVEMENT (TYP.)
N.T.S.

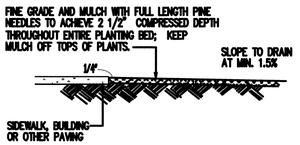

MULCHING NEXT TO PAVEMENT (TYP.)
N.T.S.

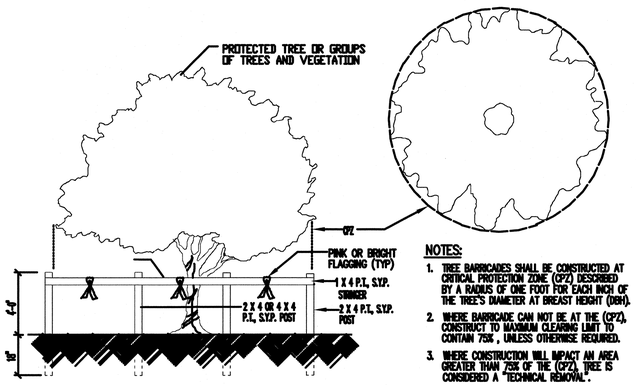

TREE PROTECTION DETAIL (TYP.)
N.T.S.

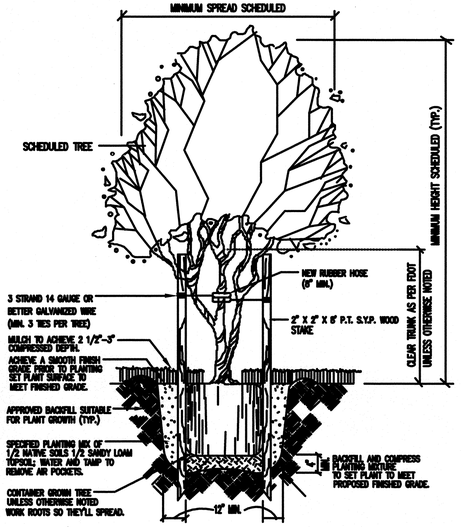

SMALL TREE PLANTING DETAIL (TYP.)
N.T.S. (CALIPER 2" AND SMALLER)

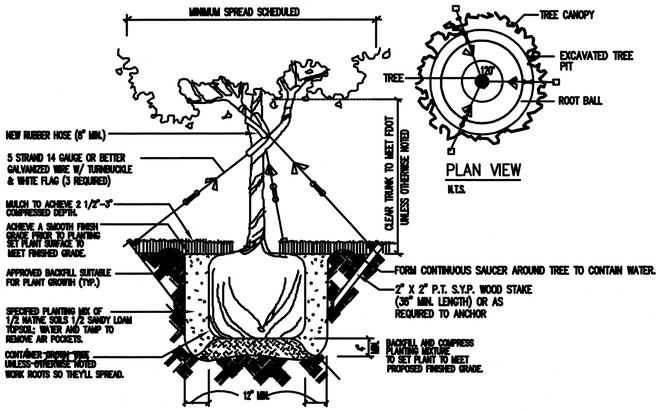

PLAN VIEW
N.T.S.

PURSUANT TO A.A.N. STANDARDS, CALIPER MEASUREMENTS SHALL BE MADE 6" ABOVE GROUND LEVEL/ROOTBALL UP TO AND INCLUDING 4" CALIPER, AND 12" ABOVE GROUND LEVEL/ROOTBALL FOR LARGER SIZES.

LARGE TREE PLANTING DETAIL (TYP.)
N.T.S. (CALIPER GREATER THAN 2")

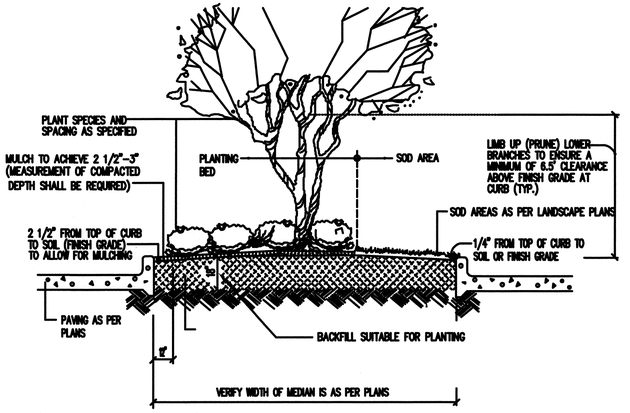

MEDIAN PLANTING BED DETAIL (TYP.)
N.T.S.

© THE LANDSCAPE CONTENTS OF THIS DRAWING ARE COPYRIGHT OF SMITH-GILCHRIST, P.A. - LANDSCAPE ARCHITECTS.

	INITIAL	DATE	NO.	BY	REVISIONS	DATE
FIELD BOOK						
DRAWN BY	TB/MG	07/05/01				
SURVEYED BY						
CHECKED BY	H.G.G	07/06/01				
SCALE: NOT TO SCALE						

BASKERVILLE-DONOVAN, INC.
325 JOHN KNOX ROAD, BLDG 200
TALLAHASSEE, FLORIDA 32303 (850)656-1212
ENGINEERING BUSINESS #3-0000340

SMITH ~ GILCHRIST
URBAN DESIGN
SITE PLANNING
LANDSCAPE ARCHITECTURE
1330 North Adams Street
Tallahassee, FL. 32308 (850) 894-0711

PROJECT
BUCK LAKE ROAD

SHEET TITLE
PLANTING DETAILS

COMPUTER FILE - PL_DET.DWG
FILE NO. PROJECT NO.

SHEET 8 OF 12