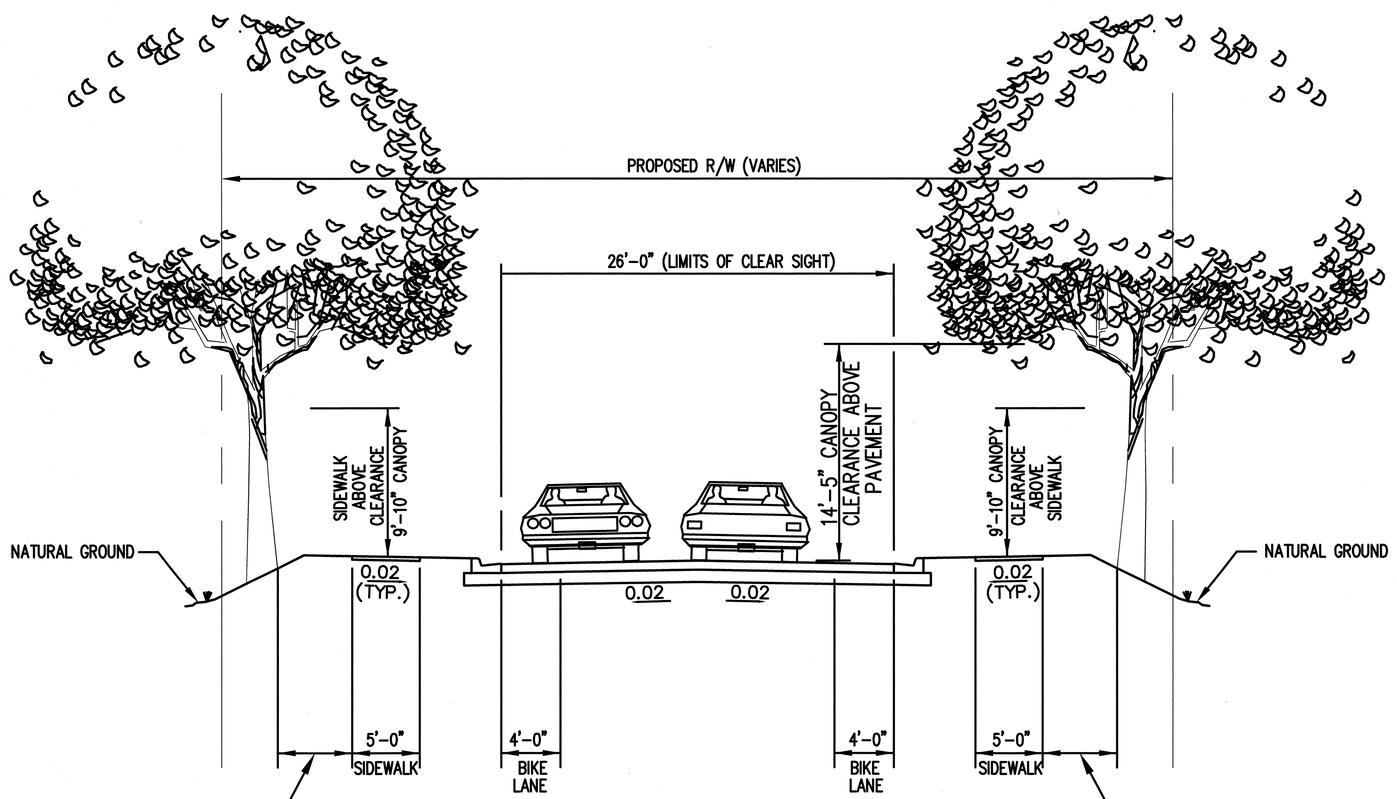

LANDSCAPE CLEAR ZONE – 2 LANE (RURAL) SECTION

	INITIAL	DATE	NO.	BY	REVISIONS	DATE
FIELD BOOK						
DRAWN BY	TB	1/30/98				
SURVEYED BY						
CHECKED BY	H.G.G	1/30/98				
SCALE: NOT TO SCALE						

BASKERVILLE-DONOVAN, INC.
325 JOHN KNOX ROAD, BLDG 200
TALLAHASSEE, FLORIDA 32303 (850)656-1212
ENGINEERING BUSINESS: EB-0000340

SMITH ~ GILCHRIST
URBAN DESIGN
SITE PLANNING
LANDSCAPE ARCHITECTURE
1230 North Adams Street
Tallahassee, FL 32303 (850) 224-0711

PROJECT
BUCK LAKE ROAD

SHEET TITLE
RURAL LANDSCAPE CLEAR ZONE
EAST OF DAVIS DRIVE

COMPUTER FILE – TYP_SEC_LS02.DWG
FILE NO. PROJECT NO.

SHEET 2 OF 12